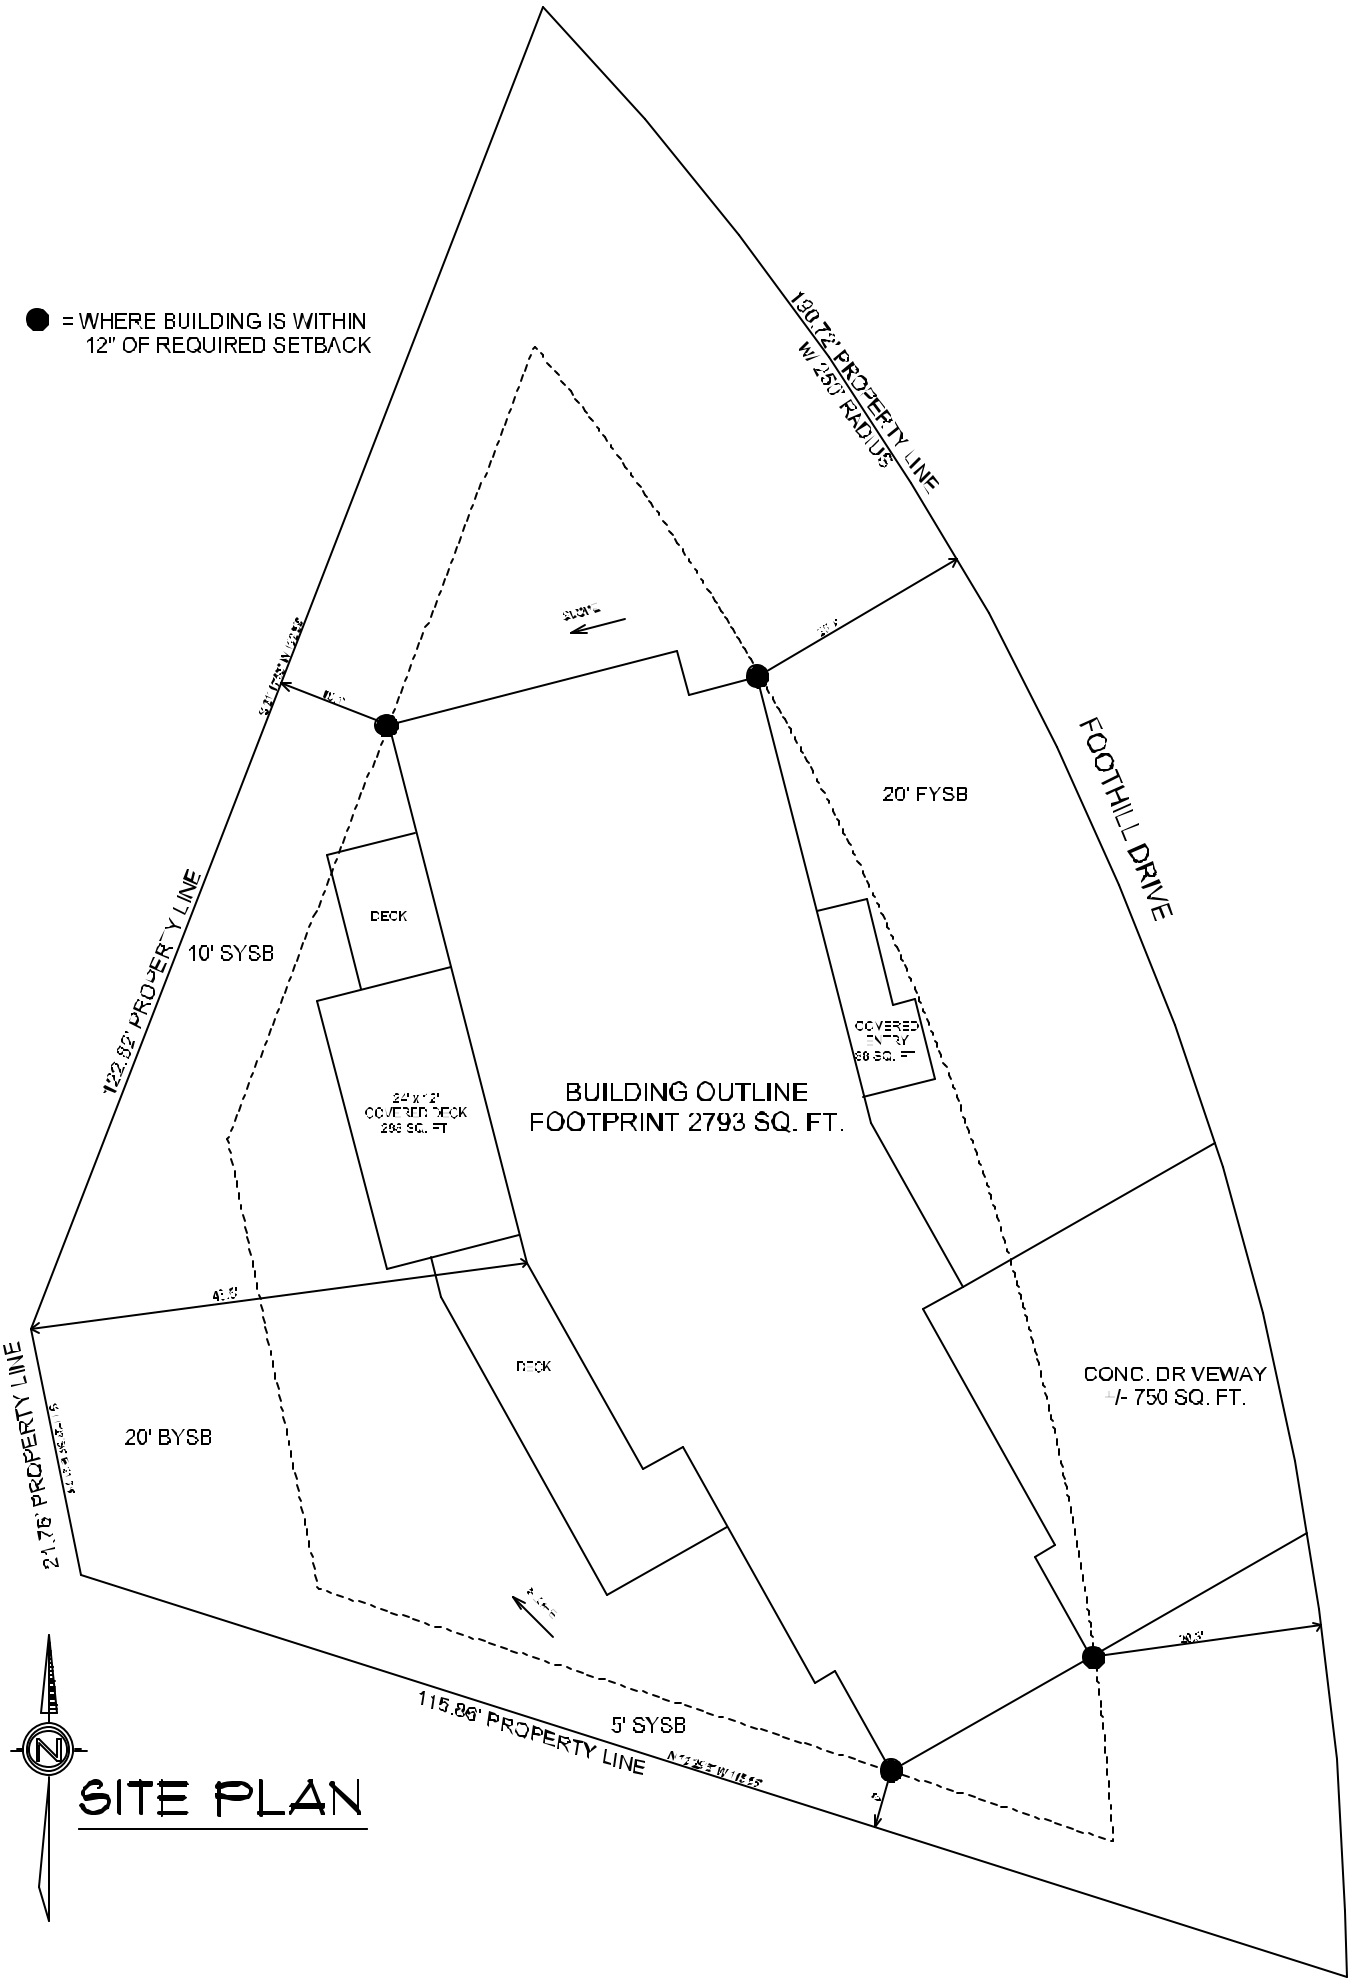
= WHERE BUILDING IS WITHIN 12" OF REQUIRED SETBACK
190.72' PROPERTY LINE W/ 250' RADIUS
FOOTHILL DRIVE
20' FYSB
DECK
10' SYSB
122.92' PROPERTY LINE
COVERED ENTRY 80 SQ. FT
24' X 12' COVERED DECK 288 SQ. FT
BUILDING OUTLINE
FOOTPRINT 2793 SQ. FT.
DECK
CONC. DRIVEWAY +/- 750 SQ. FT.
20' BYSB
21.76' PROPERTY LINE
5' SYSB
115.86' PROPERTY LINE
N
SITE PLAN